CONCEPT OPTION 2

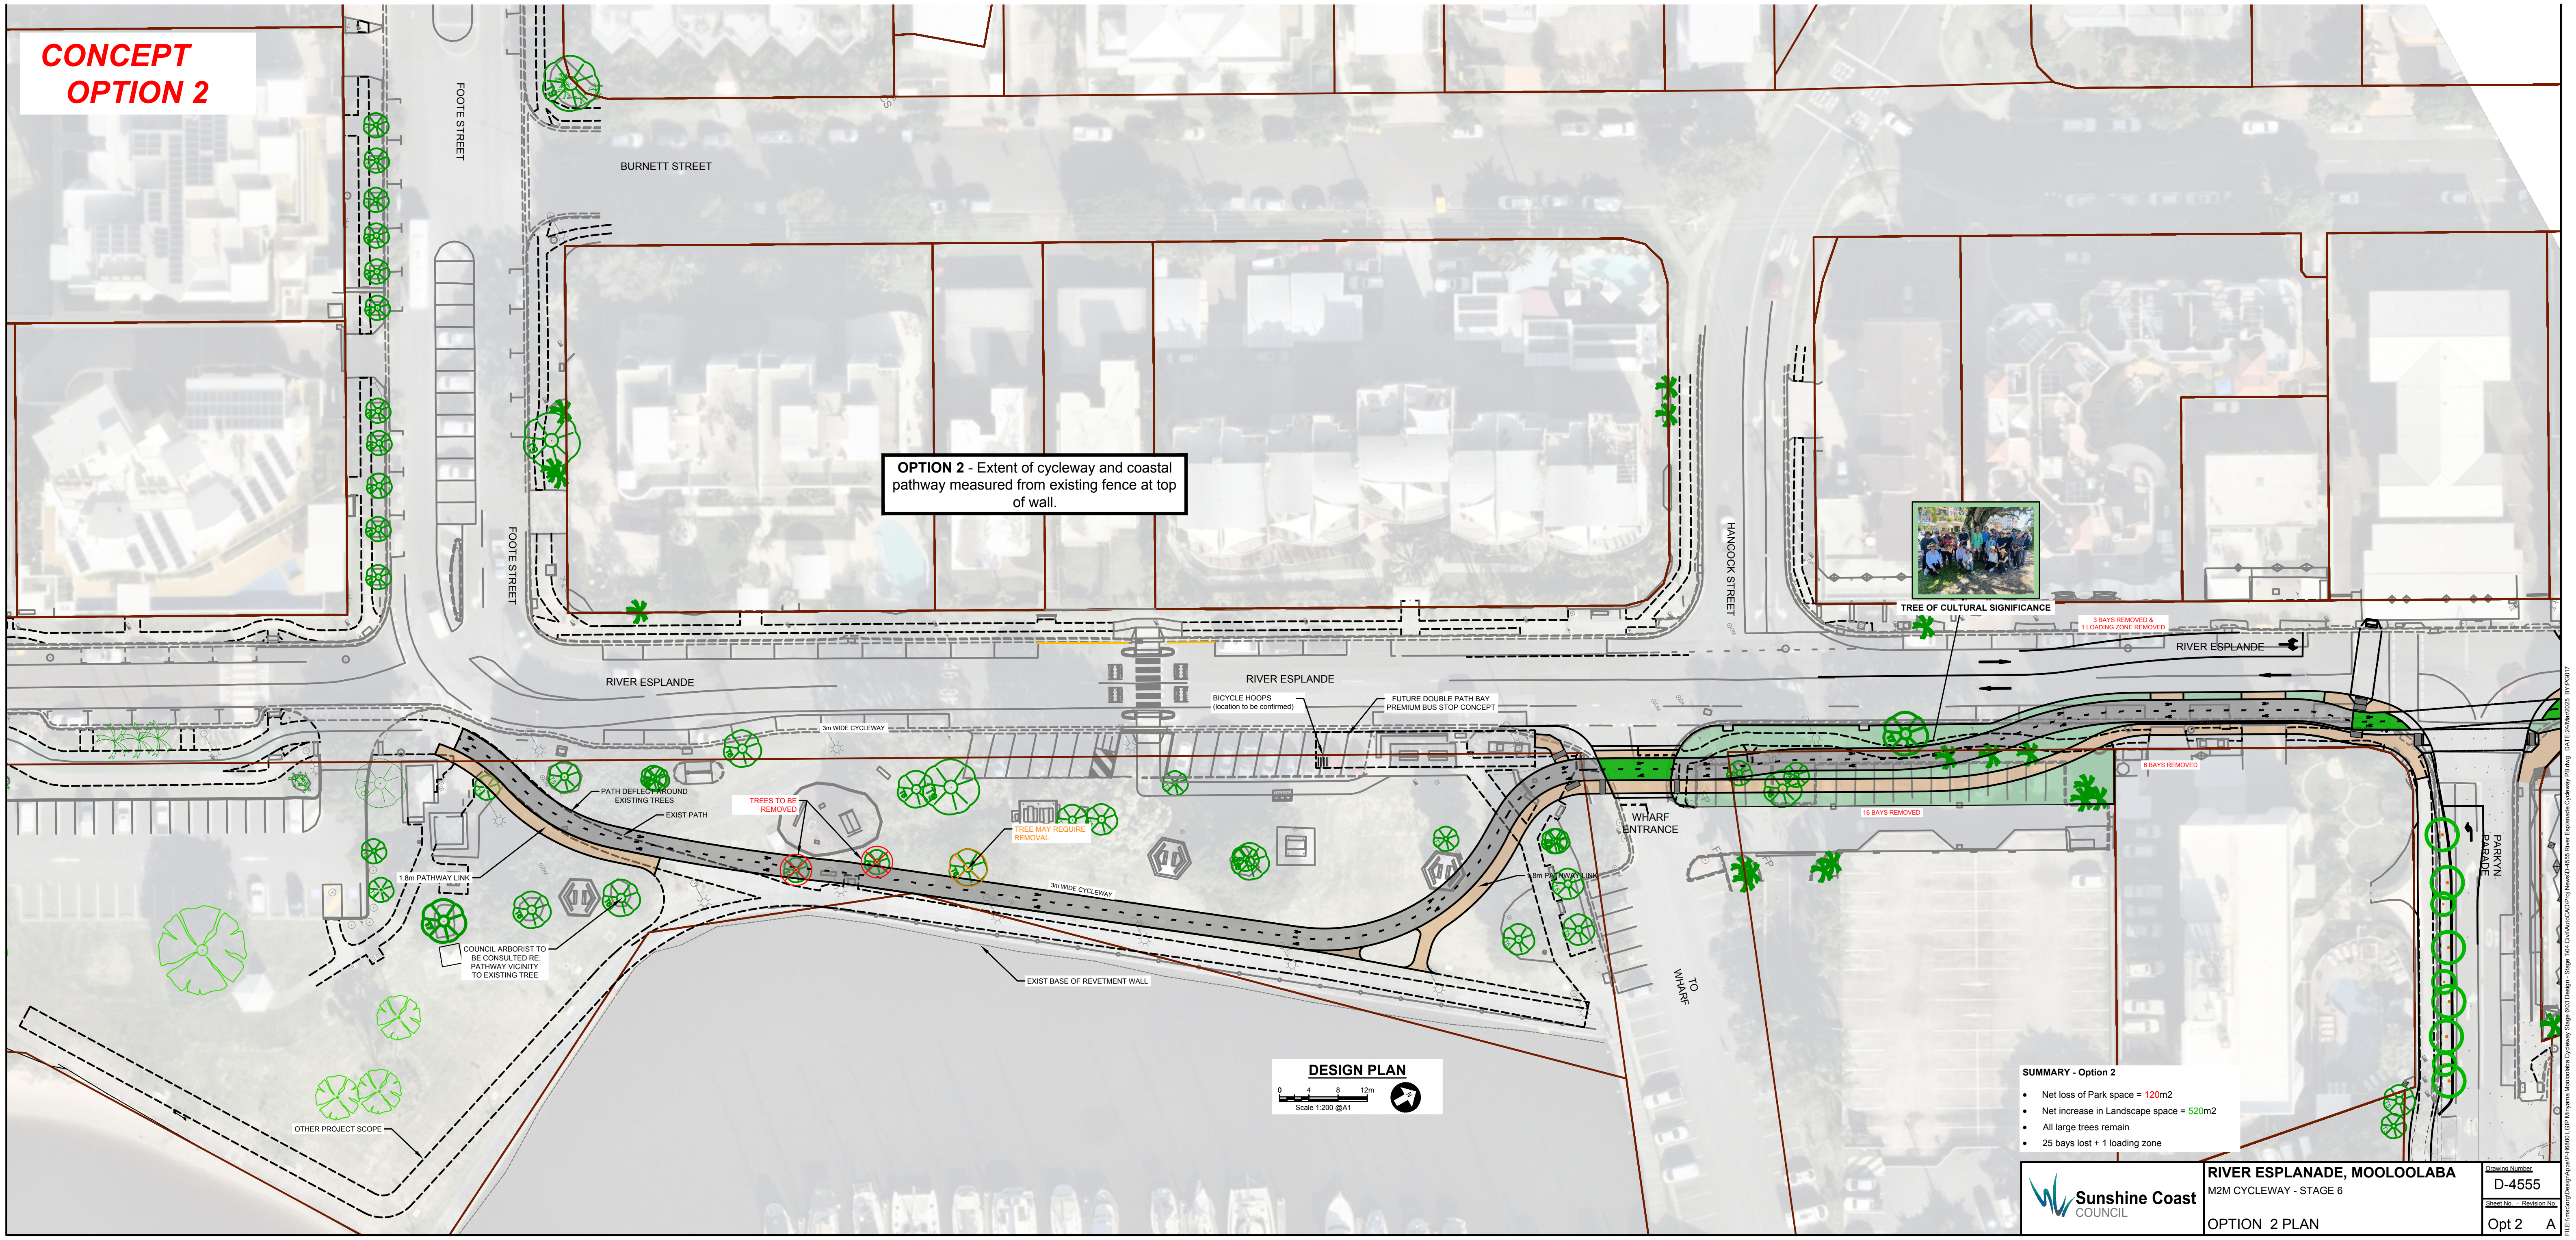

OPTION 2 - Extent of cycleway and coastal pathway measured from existing fence at top of wall.

DESIGN PLAN

SUMMARY - Option 2

- Net loss of Park space = 120m2
- Net increase in Landscape space = 520m2
- All large trees remain
- 25 bays lost + 1 loading zone

Sunshine Coast
COUNCIL

RIVER ESPLANADE, MOOLOOLABA
M2M CYCLEWAY - STAGE 6
OPTION 2 PLAN

Drawing Number	
D-4555	
Sheet No. -	Revision No.
Opt 2	A

FILE:\\msc\org\DesignApps\P-H6800 LGIP Minyama Mooloolaba Cycleway Stage 6\03 Design - Stage 1\04 Civil\AutoCAD\Proj News\D-4555 River Esplanade Cycleway PB.dwg DATE:24/Mar/2025 BY:PG017